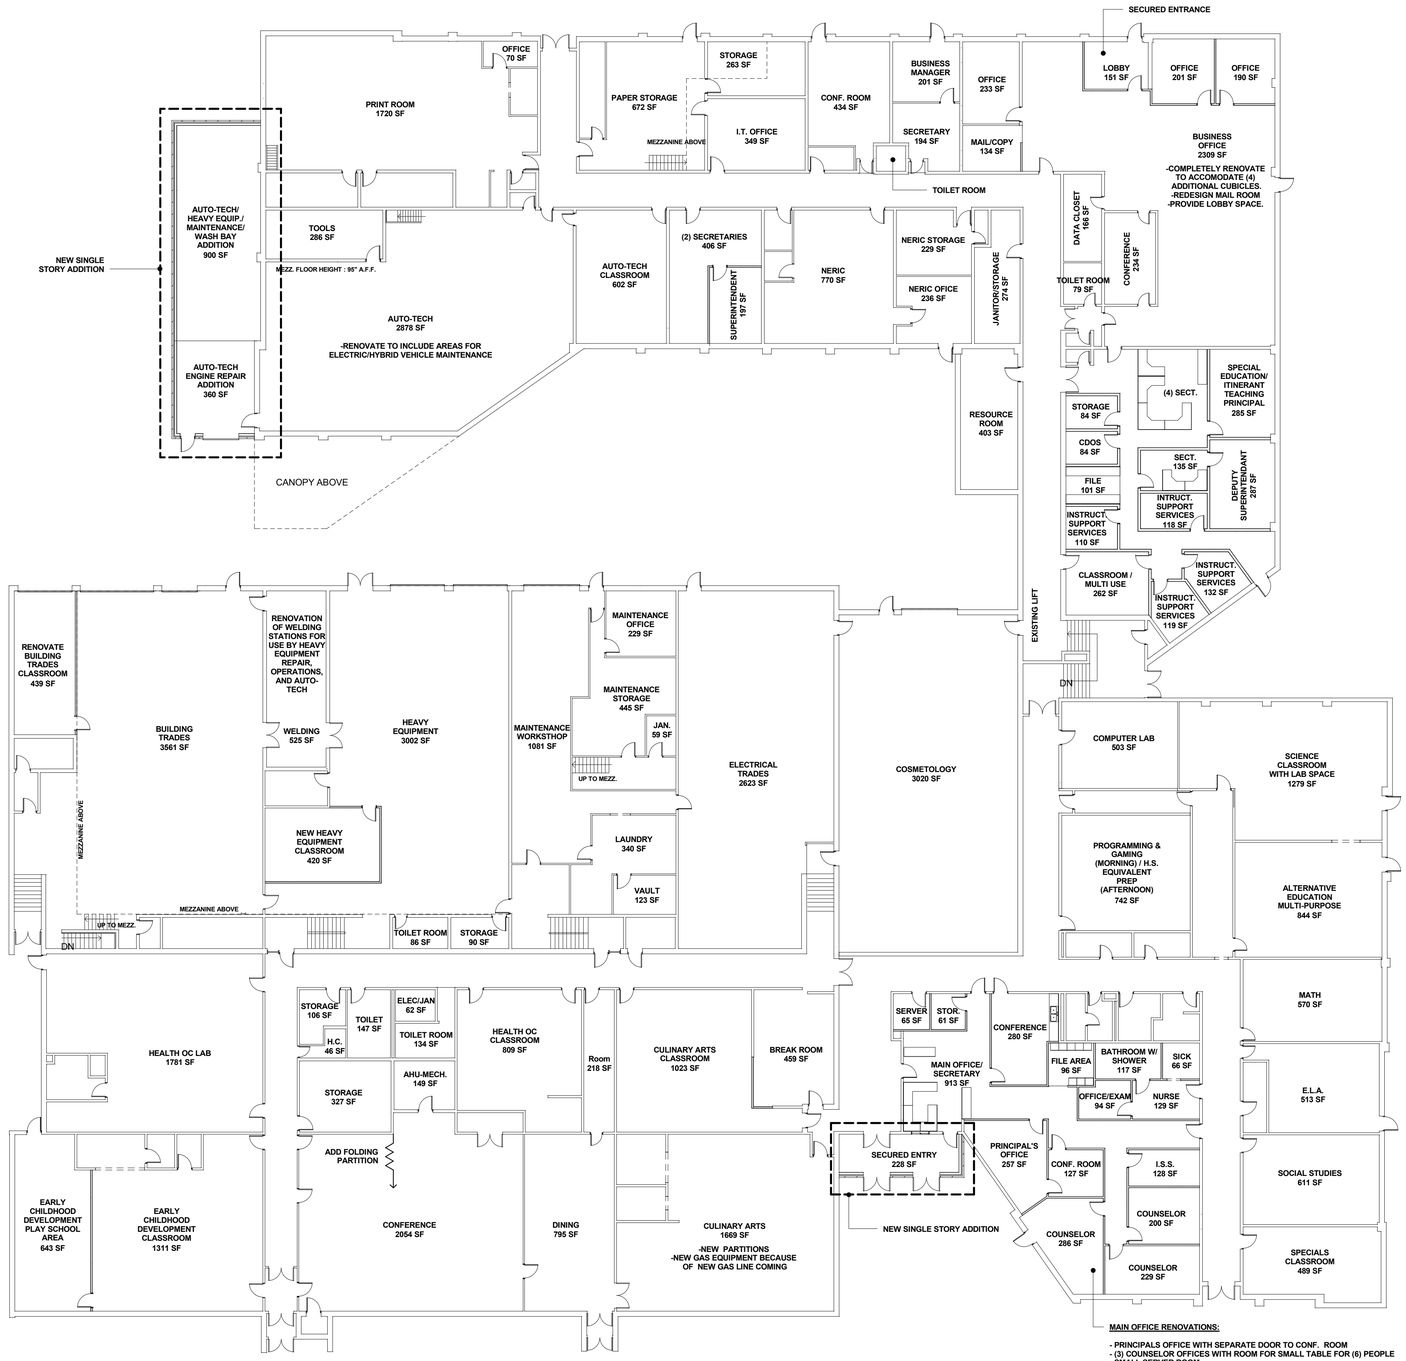

A-100 FIRST FLOOR PLAN
SCALE: 1/16" = 1'-0"

8/17/2016 8:17:01 AM P:\2015 projects\2015-055.Frank-Ess-Haml BOCES BCS\ACTIVE DRAWINGS\REVIT\1_NORTH CAMPUS\2015-055 NORTH CAMPUS FP-1.rvt

BERNIER, CARR & ASSOCIATES

Bernier, Carr & Associates, Engineers, Architects and Land Surveyors, P.C.

COPYRIGHT 2014 - BERNIER CARR & ASSOCIATES, ALL RIGHTS RESERVED. REUSE OF THESE DOCUMENTS WITHOUT THE EXPRESS WRITTEN PERMISSION OF BERNIER CARR & ASSOCIATES IS PROHIBITED AND ANY UNAUTHORIZED REUSE WILL BE PURSUED TO THE FULLEST EXTENT PERMITTED BY LAW. BERNIER CARR & ASSOCIATES SHALL BE GRANTED ADDITIONAL COMPENSATION FOR ANY SUCH UNAUTHORIZED REUSE, UNLESS PERFORMED AT THE DIRECTION OF, AND WITH RELEASE TO, BERNIER CARR & ASSOCIATES. ANY AUTHORIZED REUSE SHALL BE AT THE RECIPIENT'S SOLE RISK AND WITHOUT LIABILITY TO BERNIER CARR & ASSOCIATES. THE RECIPIENT SHALL INDEMNIFY AND HOLD HARMLESS BERNIER CARR & ASSOCIATES FROM ALL CLAIMS, DAMAGES, LOSSES AND EXPENSES ARISING OUT OF OR RESULTING THEREFROM. ANY ALTERATION TO THESE PLANS SHALL BE MADE ONLY AT THE DIRECTION OF A PERSON LICENSED TO PRACTICE ARCHITECTURE OR ENGINEERING IN THE STATE OF NEW YORK, WHO SHALL ASSUME RESPONSIBILITY FOR SUCH ALTERATION. SHALL LATTIX HIS OR HER SEAL, SIGNATURE, THE DATE, THE NOTE "ALTERED BY" AND A SPECIFIC DESCRIPTION OF THE ALTERATION.

NOT FOR CONSTRUCTION

FIRST FLOOR PLAN

FRANKLIN - ESSEX - HAMILTON B.O.C.E.S
NORTH FRANKLIN EDUCATIONAL CENTER
23 HUSKIE LANE,
MALONE, NEW YORK 12953

REVISIONS

THE CONTRACTOR SHALL FIELD VERIFY ALL DIMENSIONS AT THE SITE & NOTIFY THE ENGINEER IN WRITING OF ANY DISCREPANCIES.

Drawn By	Checked By
ALS	JJ
Scale: 1/16" = 1'-0"	Date: 07/29/2016

File No. 2015-055

Sheet No. A-100

PRELIMINARY